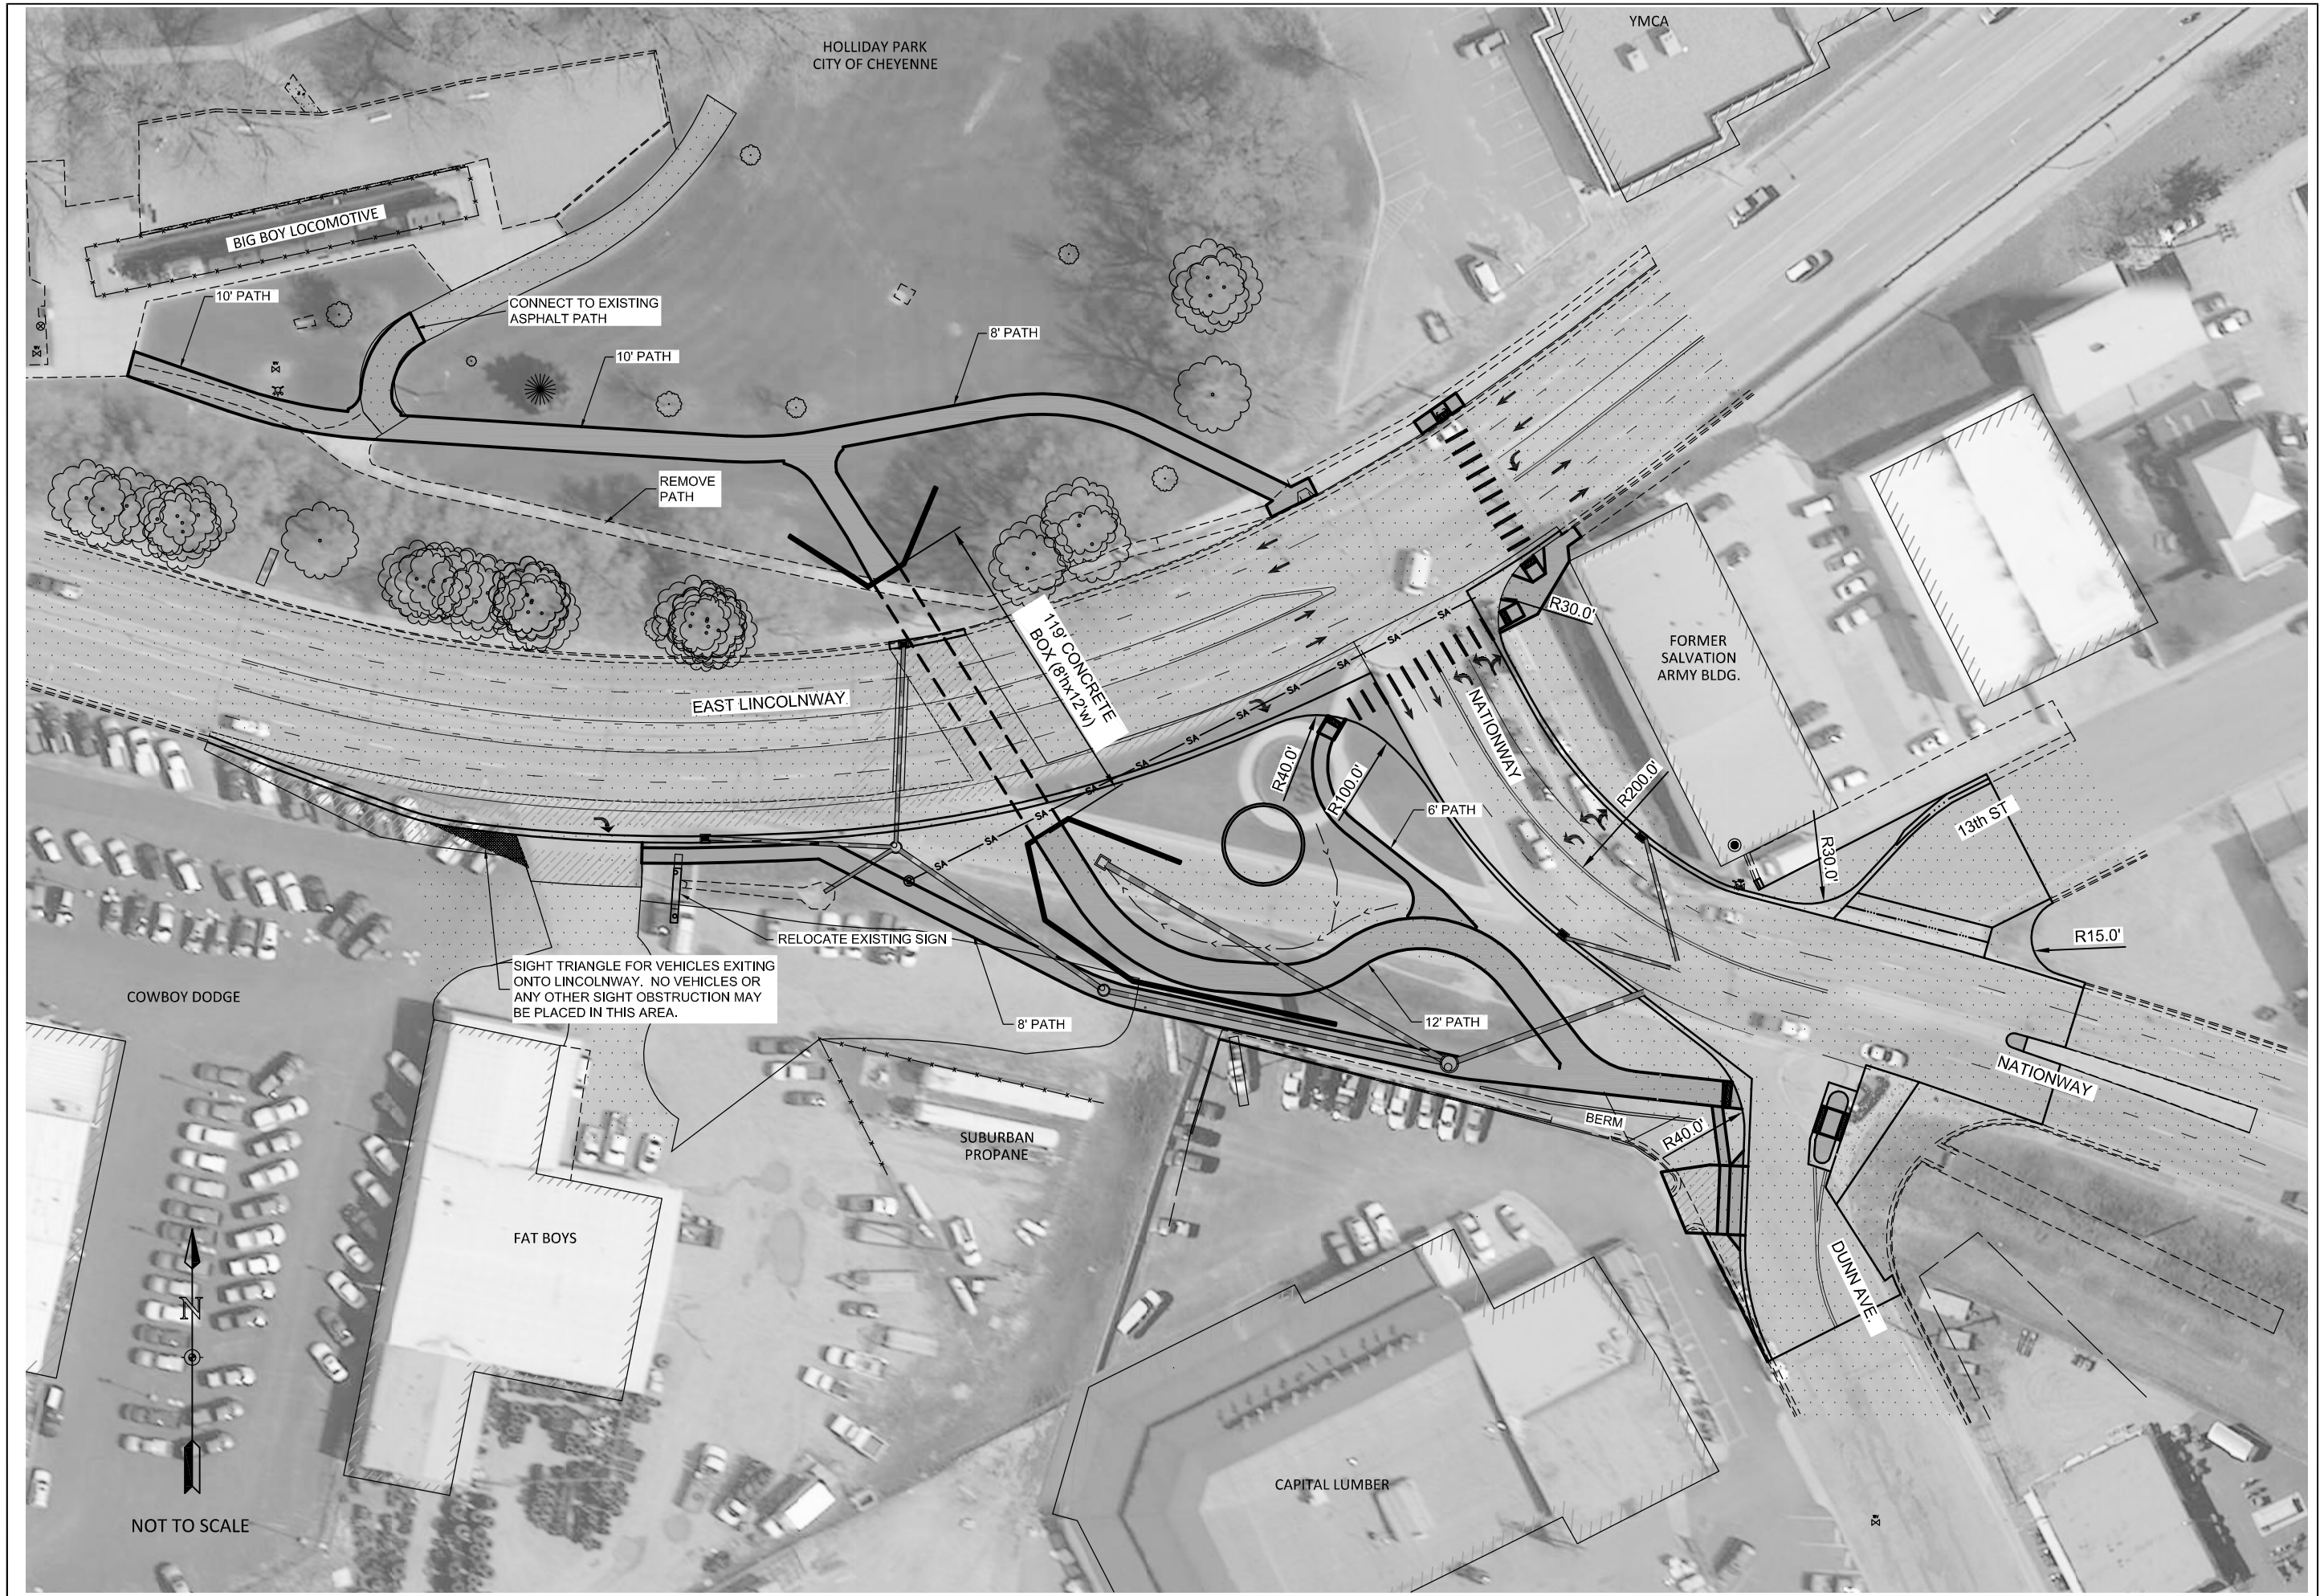

Drawing Name: Q:\32-1606_Holliday Park\32-1606 CAD\dwg\321606_OVERALL SITE.dwg – Current tab: PP01 – Print Time: Mon, 23 Jan 2012 – 12:35pm By: hendond Last Save: Mon, 23 Jan 2012 – 12:34pm

AYRES ASSOCIATES
Engineers/Scientists/Surveyors
214 West Lincolnway, Suite 22
Cheyenne, WY 82001
Phone: (307) 634-8888
Fax: (307) 634-2353

OVERALL SITE PLAN

CITY OF CHEYENNE
PARKS & RECREATION DEPARTMENT
HOLLIDAY PARK CONNECTOR

Revisions	Date

Project Mgr.	GLM	Drawn By:	DMH
Designed By:	DMH	Approved By:	GLM
		Date:	__/__/11

PROJECT NO.
32-1606.00

DRAWING NO.
SITE-01

SHEET X OF x