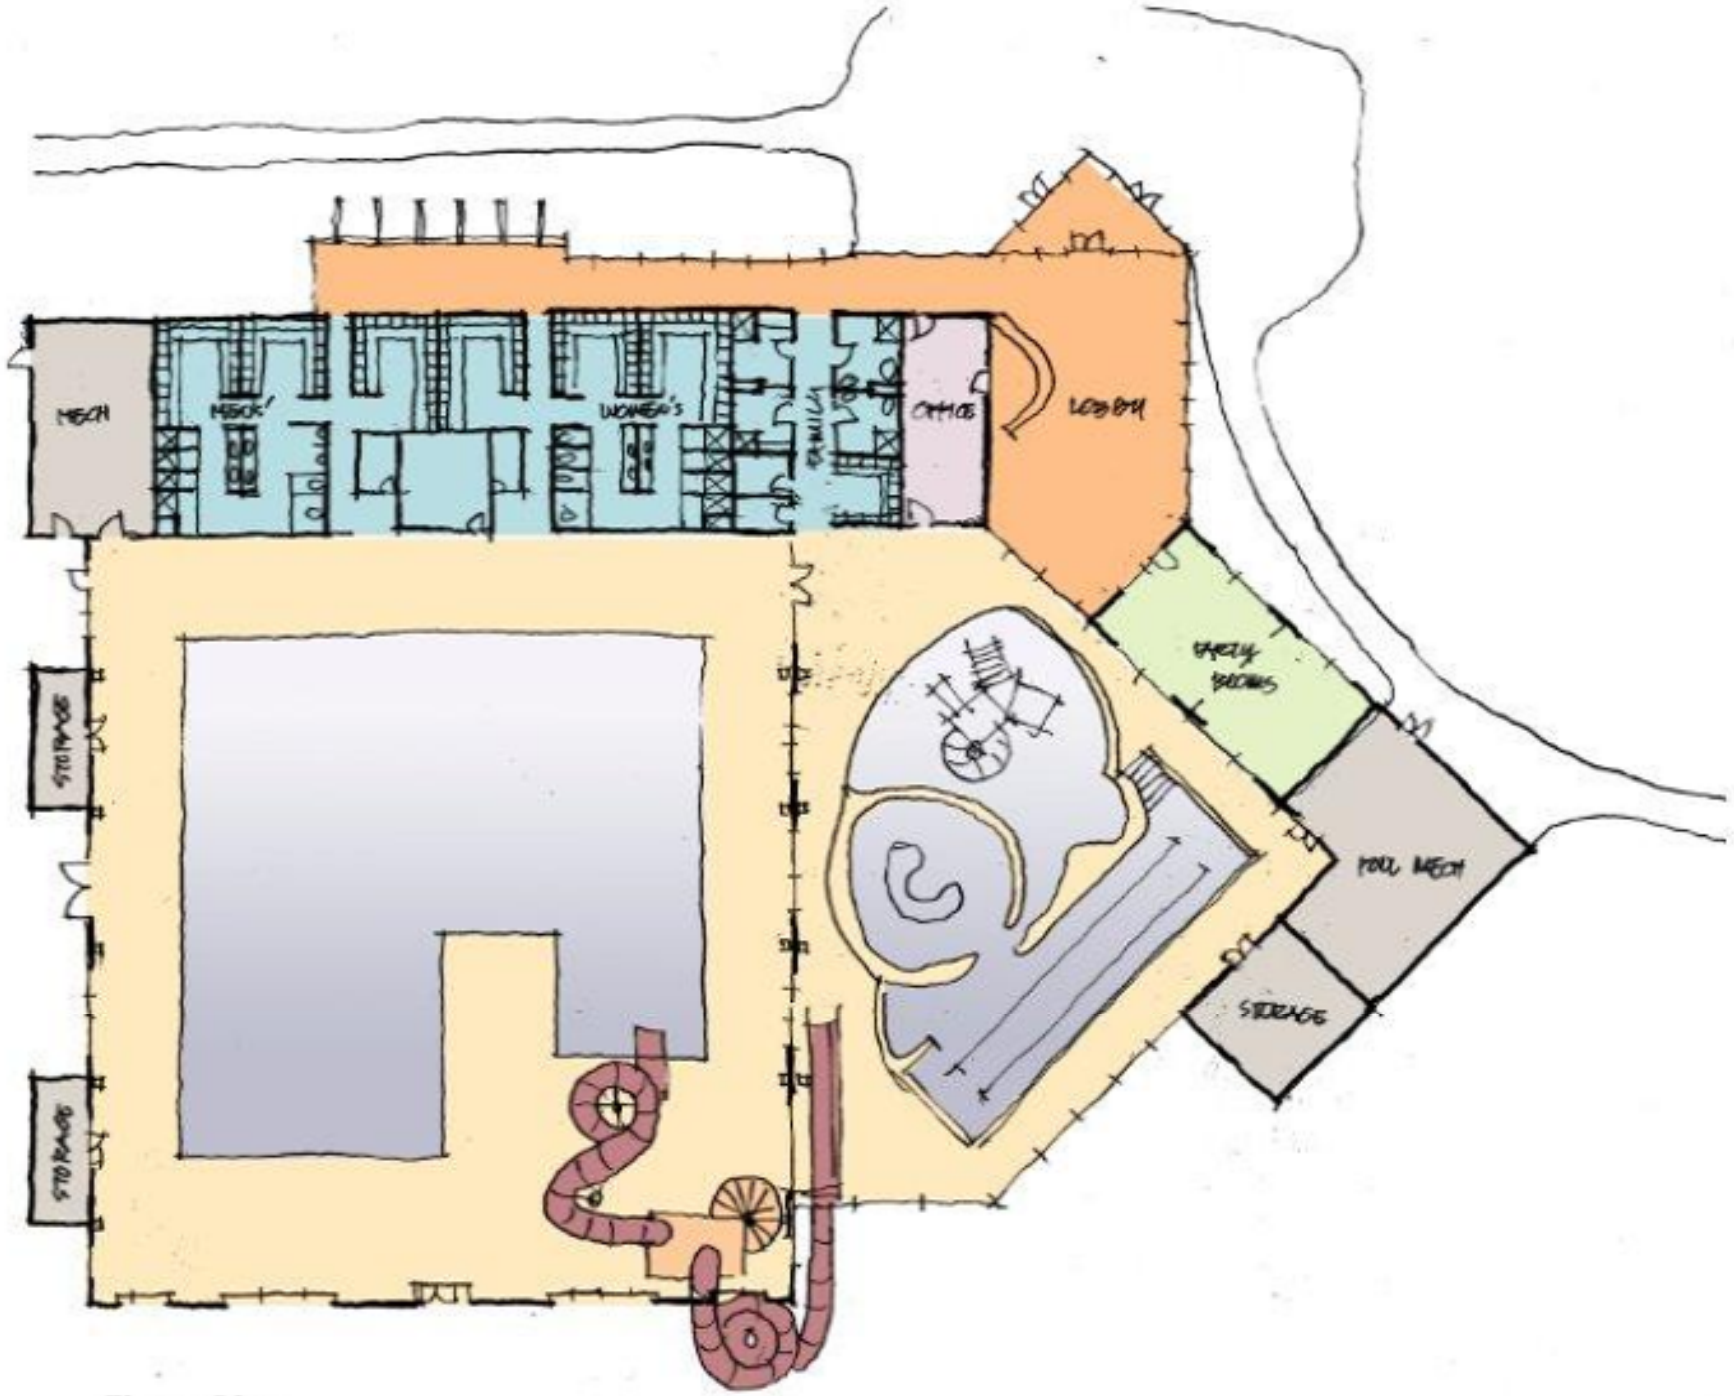

Floor Plan

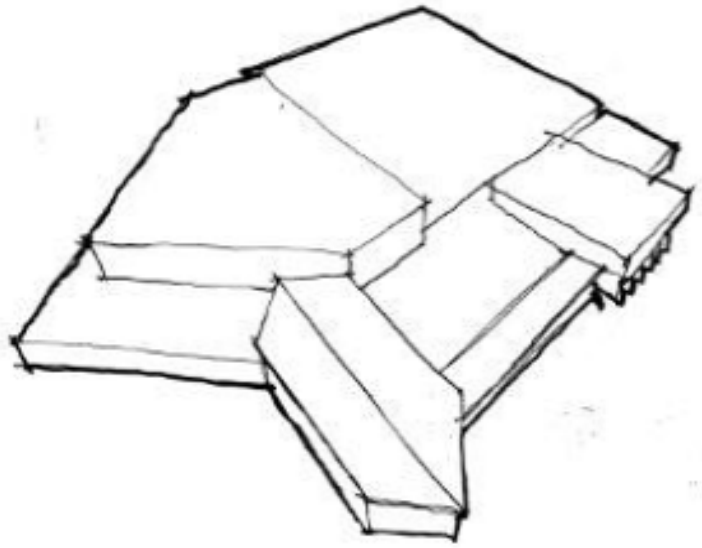

View from Above

View to Pool

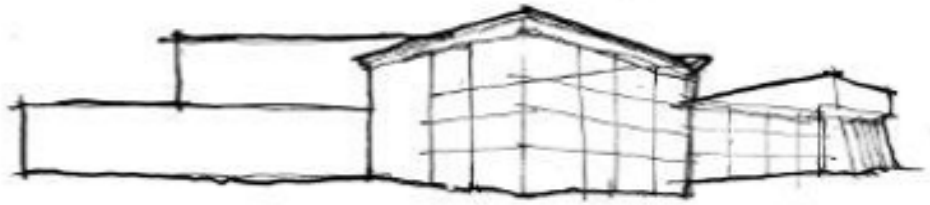

View to Entry

Option 1

Cheyenne Pool Renovation Expansion

WTI

noel griffith, jr. & associates architects

BARKER RINKER SEACAT ARCHITECTURE

4/2/2013