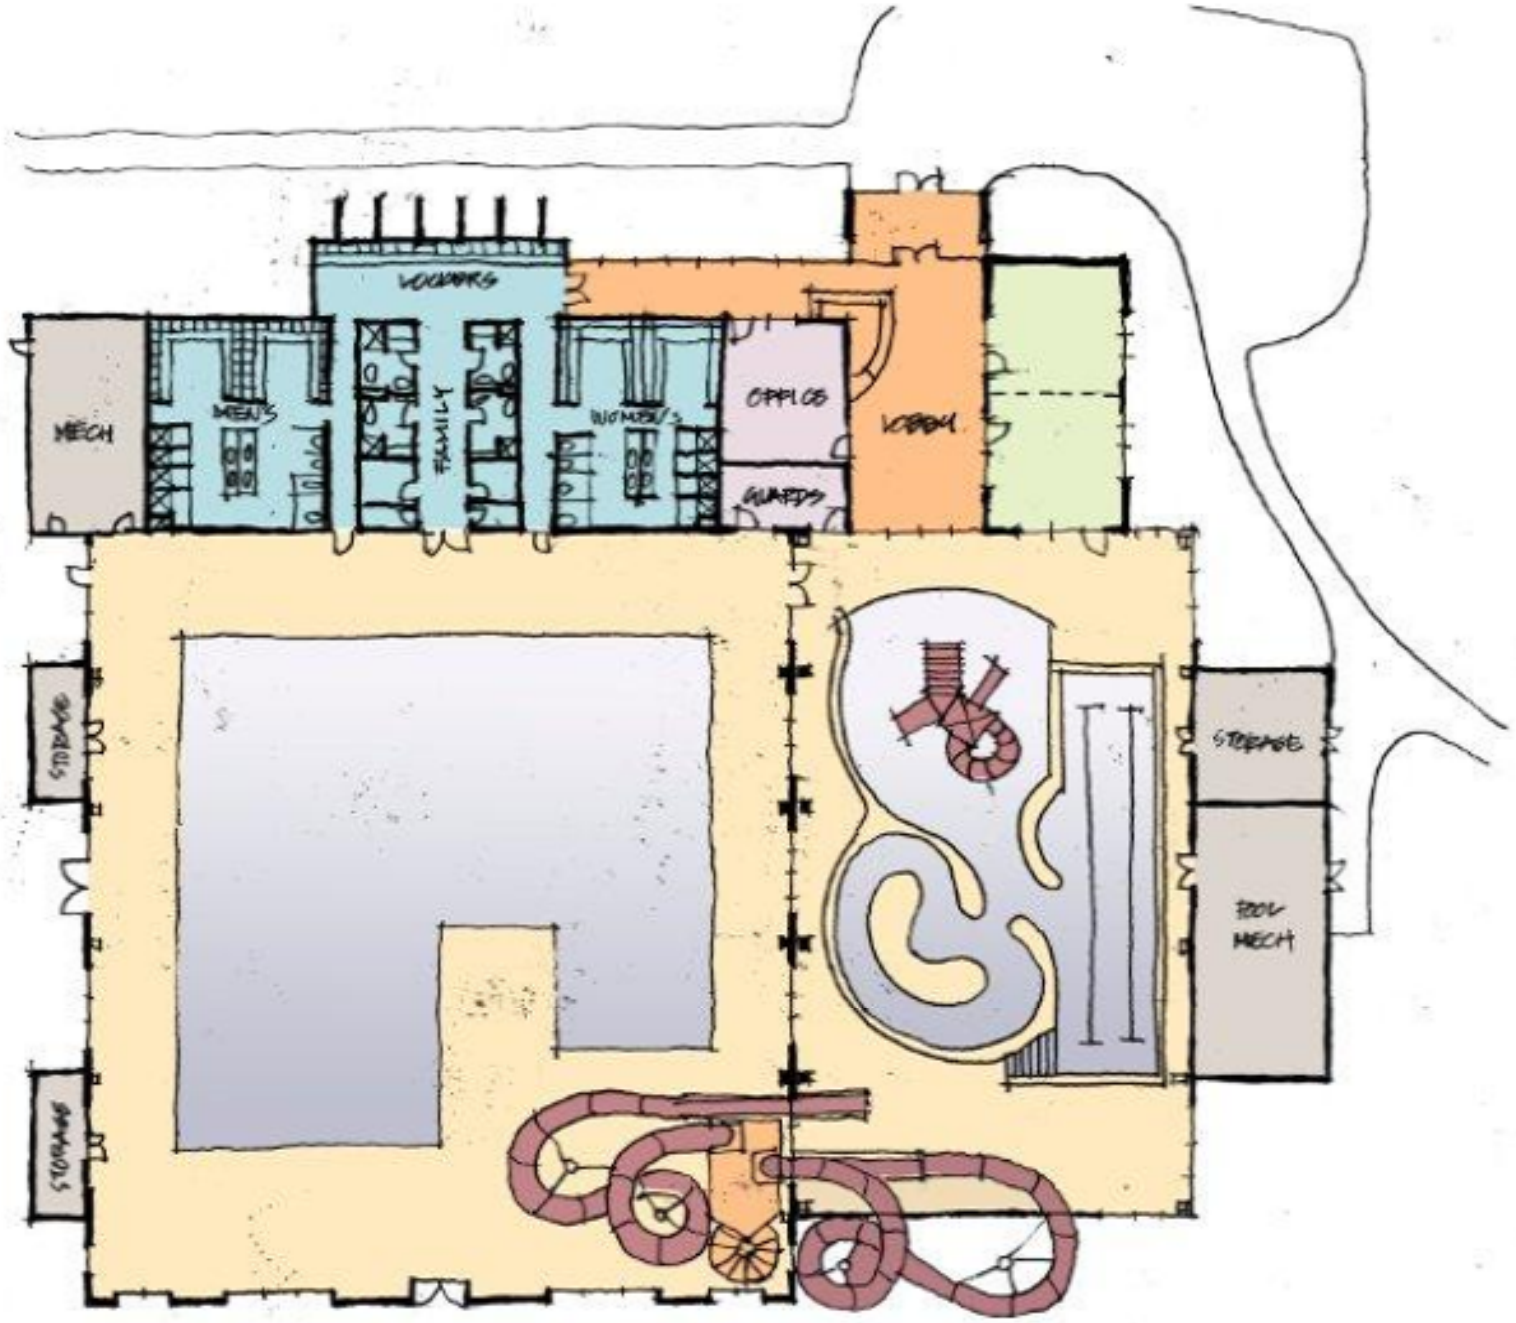

Floor Plan

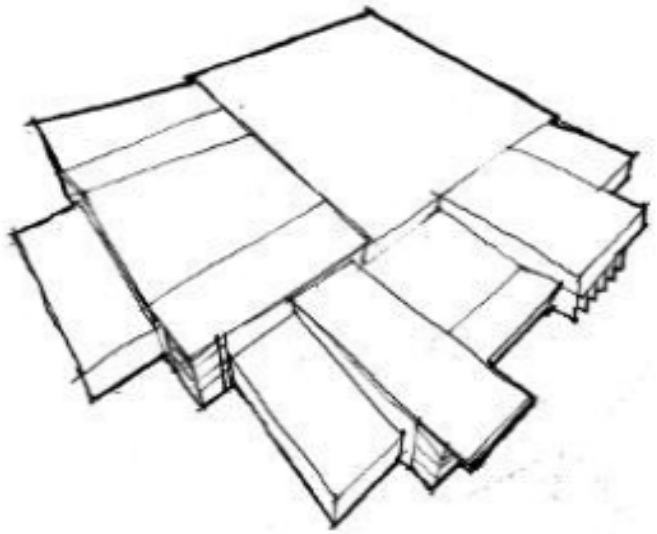

View from Above

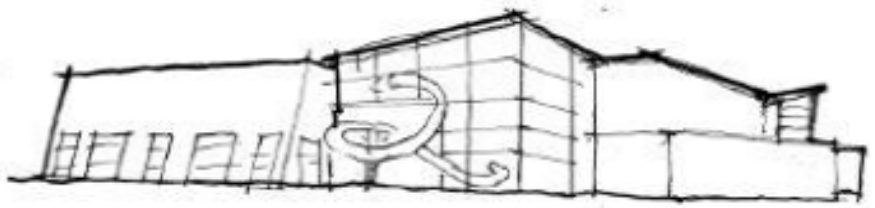

View to Pool

View to Entry

Option 2

Cheyenne Pool Renovation Expansion

WTI

noel griffith, jr. & associates architects

BARKER RINKER SEACAT ARCHITECTURE

4/2/2013