CHEYENNE BOARD OF PUBLIC UTILITIES

PROJECT 2016SRH01

Fiscal Year 2016 Sewer Rehabilitation Projects I

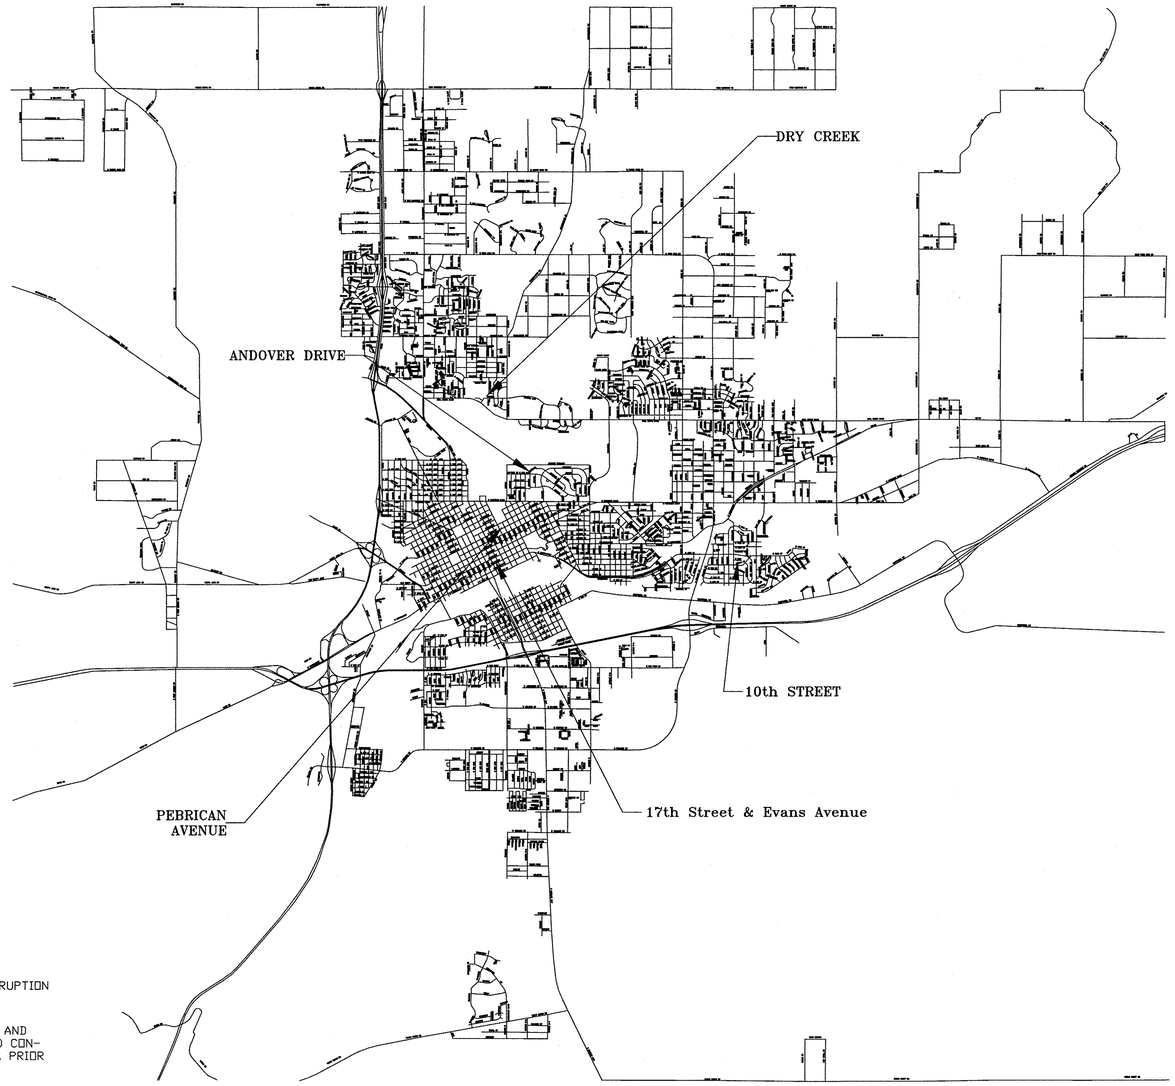

Sheet List Table	
Sheet Number	Sheet Title
1	COVER
2	DRY CREEK (1)
3	DRY CREEK (2)
4	ANDOVER (1)
5	10th STREET SEWER (1)
6	PEBRICAN (1)
7	EVANS AVENUE (1)
8	17th STREET (1)

NOTES:

CONTRACTOR IS RESPONSIBLE FOR SAFETY TO THE PUBLIC BY MINIMIZING THE INTERRUPTION OF THE USE OF ROADS AND PROVIDING SIGNS, BARRICADES, ETC., AS NECESSARY.

IT SHALL BE THE CONTRACTOR'S RESPONSIBILITY TO VERIFY THE ACTUAL LOCATION AND ELEVATION OF EXISTING UTILITIES WHICH MAY BE IN CONFLICT WITH THE PROPOSED CONSTRUCTION. IF A CONFLICT DOES EXIST, THE CONTRACTOR SHALL NOTIFY THE B.O.P.U. PRIOR TO CONSTRUCTION SO THAT ADJUSTMENTS CAN BE MADE.

IT IS THE RESPONSIBILITY OF THE CONTRACTOR TO NOTIFY UTILITIES WHEN CONSTRUCTION BEGINS IN THE VICINITY OF THAT UTILITY'S FACILITIES, AND TO ARRANGE FOR A REPRESENTATIVE OF THAT UTILITY TO BE PRESENT, DURING THAT PORTION OF THE WORK IN THE PROXIMITY OF THE UTILITY'S FACILITY. THE UTILITY'S REPRESENTATIVE SHALL REMAIN IN ATTENDANCE TO DIRECT RELOCATION OF LINES, IF NECESSARY. CALL BEFORE YOU DIG 1-800-348-1030.

CITY OF CHEYENNE AND BOARD OF PUBLIC UTILITIES CONSTRUCTION STANDARDS AND SPECIFICATIONS, DATED July 1, 2014 AND AMENDMENTS SHALL APPLY. ALL WORK SHALL BE IN ACCORDANCE TO THESE SPECIFICATIONS. IF A CONFLICT ARISES BETWEEN THE B.O.P.U. SPECIFICATIONS AND ANY OTHER REFERENCED SPECIFICATIONS, THE CITY AND B.O.P.U. SPECIFICATIONS SHALL PREVAIL.

ENGINEER'S CERTIFICATE

BEING A REGISTERED PROFESSIONAL ENGINEER UNDER THE LAWS OF WYOMING, I HEREBY CERTIFY THAT THIS DOCUMENT WAS PREPARED BY ME, OR UNDER MY DIRECT SUPERVISION, AND IS CORRECT TO THE BEST OF MY KNOWLEDGE.

JEFF PECENKA P. E.

WYOMING P. E. No. 8083

Professional Engineer JEFFREY JOHN PECENKA 8083 Date 1/13/2015

Stamp

BOARD OF PUBLIC UTILITIES
2416 SNYDER AVE.
CHEYENNE, WYOMING 82001

REVIEWED AND APPROVED PER CITY STANDARDS, ORDINANCES AND CODES	REV.	DATE	BY	DESCRIPTION
CONSTRUCTION STAFF				
CHEYENNE FIRE DEPARTMENT				
STORMWATER MANAGER				
WYOMING DEPARTMENT OF ENVIRONMENTAL QUALITY				

City Engineer's Approved

P.E.

No. Date Approved

stamp

Drawn By :	JJP
Checked BY:	BAB/ETAL
Approved By:	BAB
Date:	January 2016
Sheet	1 of 8

2016 SEWER REHABILITATION PROJECTS

DRY CREEK SEWER

City of Cheyenne Board of Public Utilities

Engineering Division
2406 Snyder Avenue
Cheyenne, WY 82001

Phone: (307)-637-6496
FAX: (307)-637-6063

North

REVISION:	1	DATE: 11/4/2015
PROJECT FILE:	DRY CREEK BOPU	DATE: 1/11/2016
PROJECT PROGRAM:	2016SRH01	
DESIGNED:	JJP	
DRAWN:		
REVIEWED:	NOE ETAL	DATE: 1/11/2016
APPROVED:	NOE	DATE: 11/4/2015

HORIZONTAL SCALE:	1 INCH = 30 FEET
VERTICAL SCALE:	1 INCH = 3 FEET
SHEET SERIES NAME:	2016SRH01

PAGE 2 OF 8

2016 SEWER REHABILITATION PROJECTS

DRY CREEK SEWER

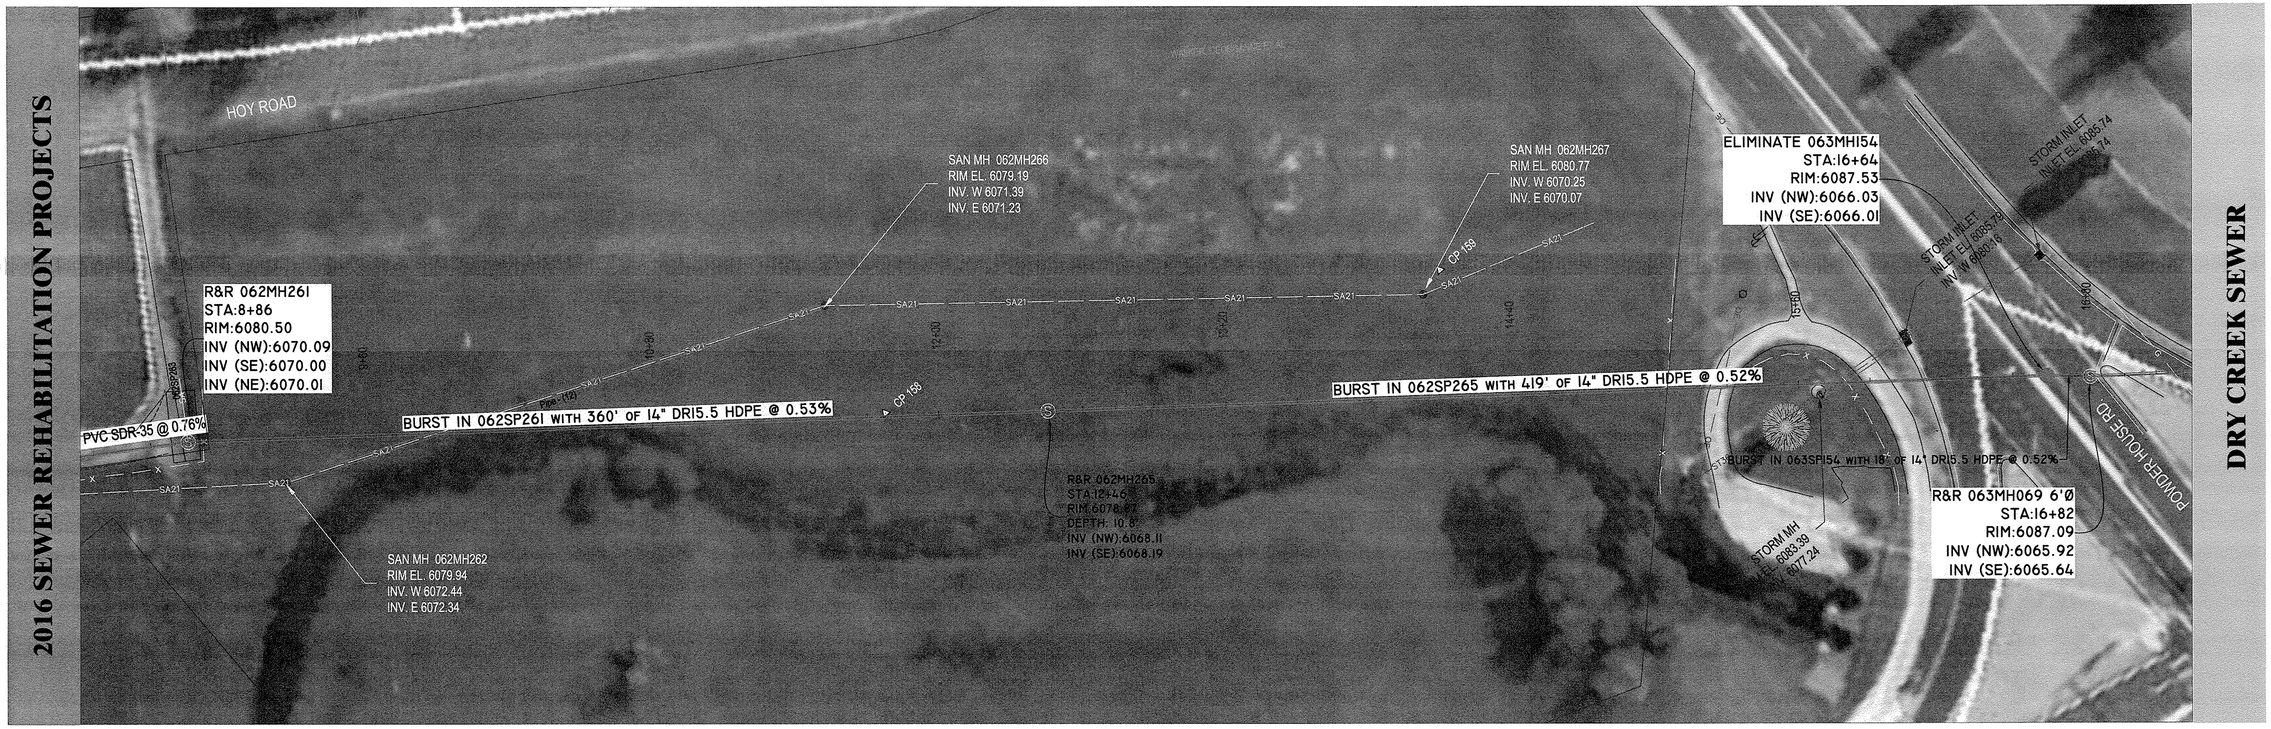

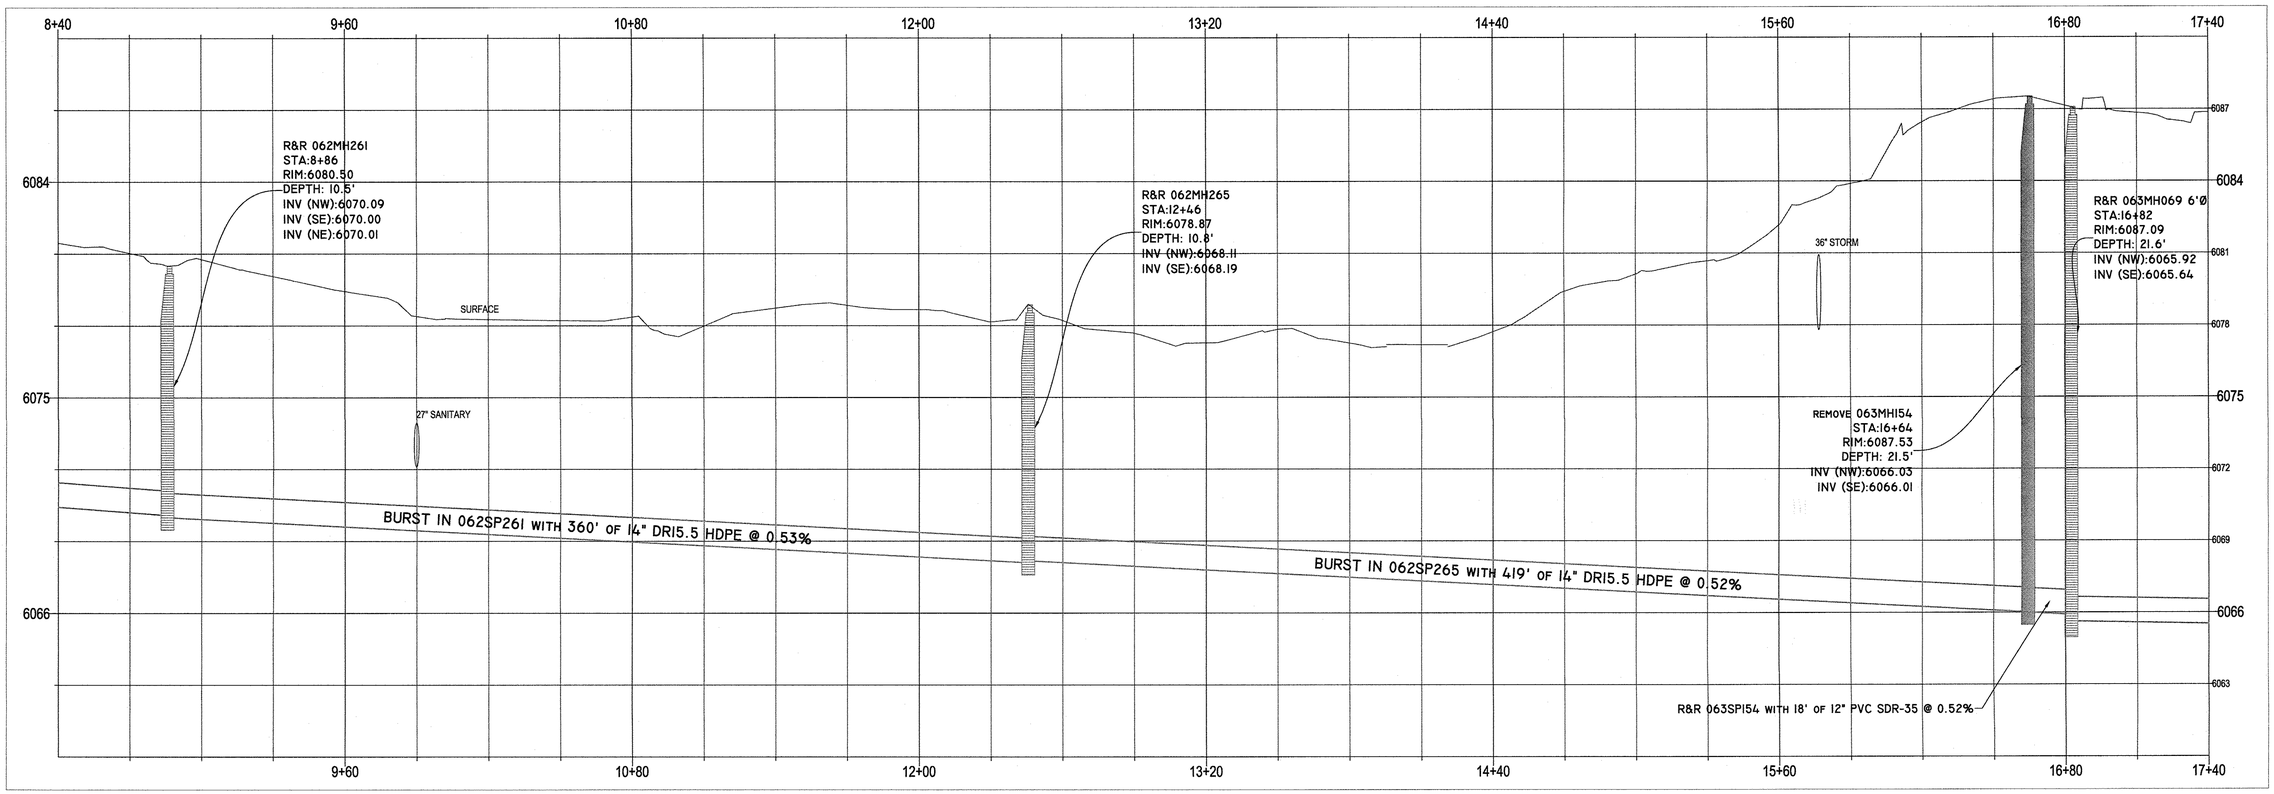

North

City of Cheyenne Board of Public Utilities

Engineering Division
2406 Snyder Avenue
Cheyenne, WY 82001

Phone: (307)-637-6496
FAX: (307)-637-6063

REVISION:	1	DATE: 11/4/2015
PROJECT FILE:	DRY CREEK BOPU	DATE: 1/11/2016
PROJECT PROGRAM:	2016SRH01	
DESIGNED:	JJP	
DRAWN:		DATE: 1/11/2016
REVIEWED:	NOE ETAL	DATE: 11/4/2015
APPROVED:	NOE	

HORIZONTAL SCALE:	1 INCH = 30 FEET
VERTICAL SCALE:	1 INCH = 3 FEET
SHEET SERIES NAME:	2016SRH01

2016 Sewer Rehabilitation Projects

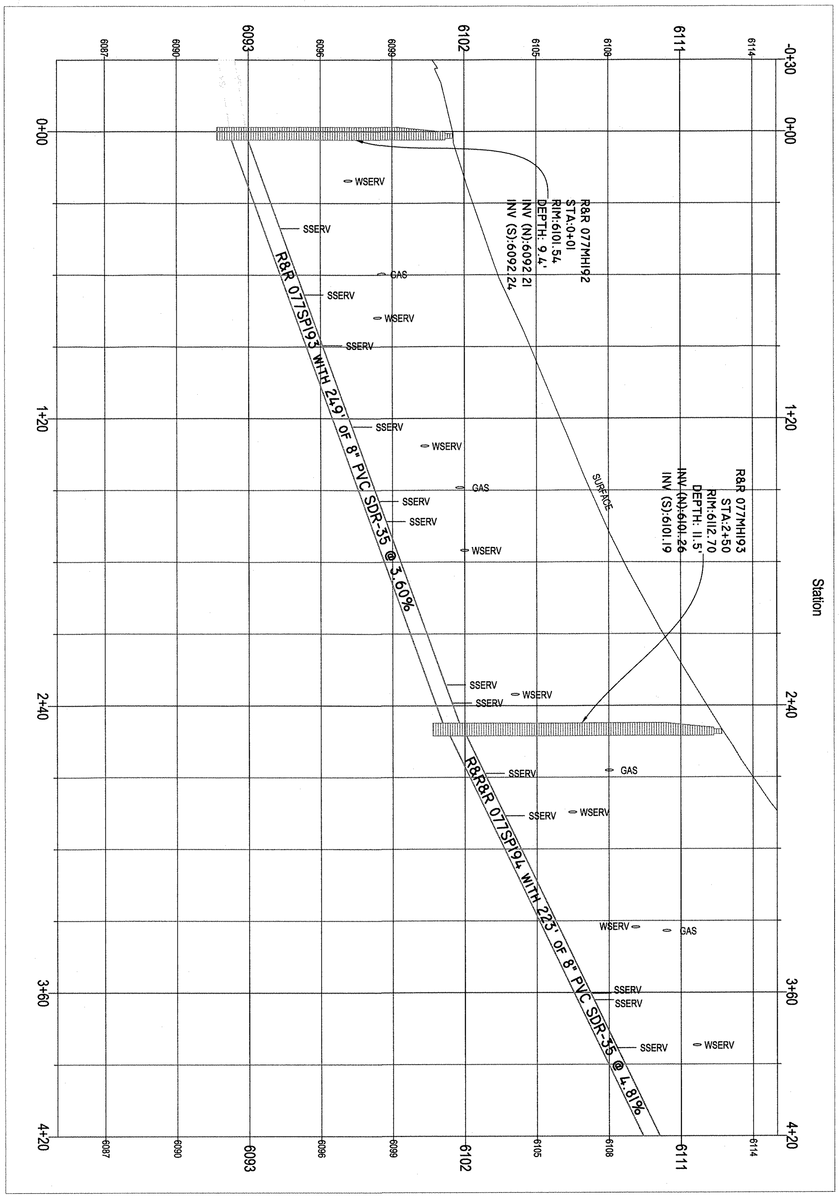

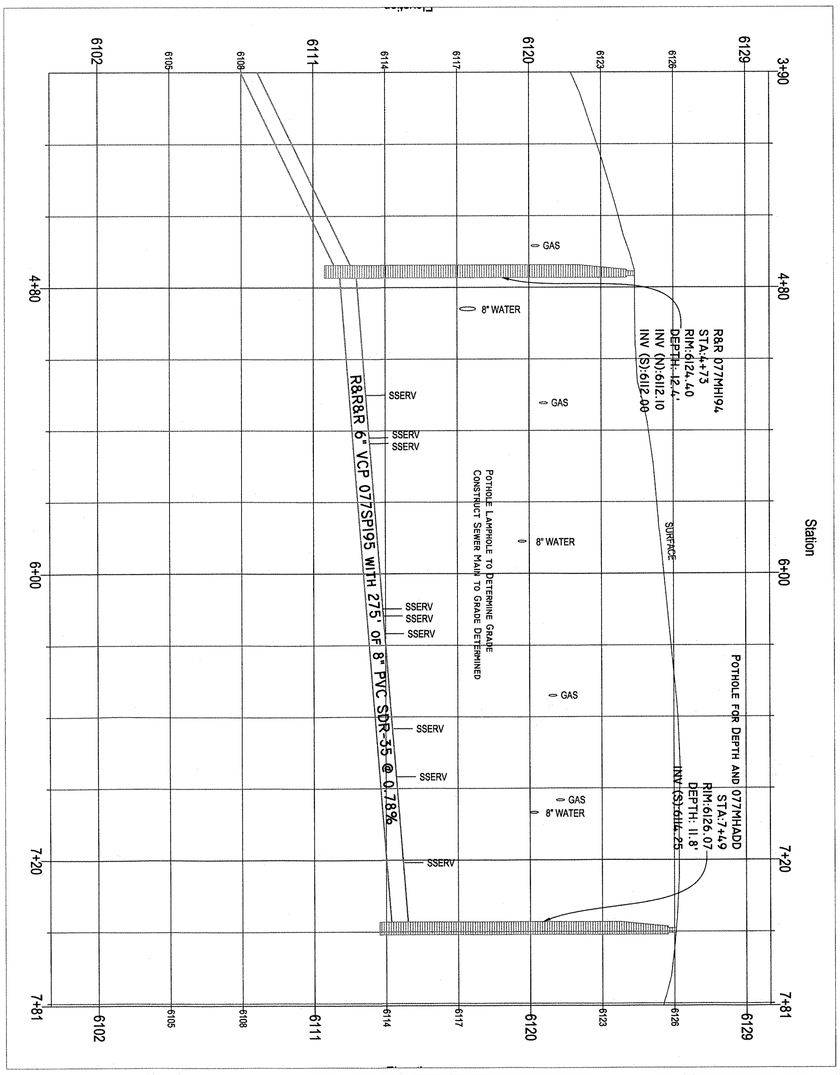

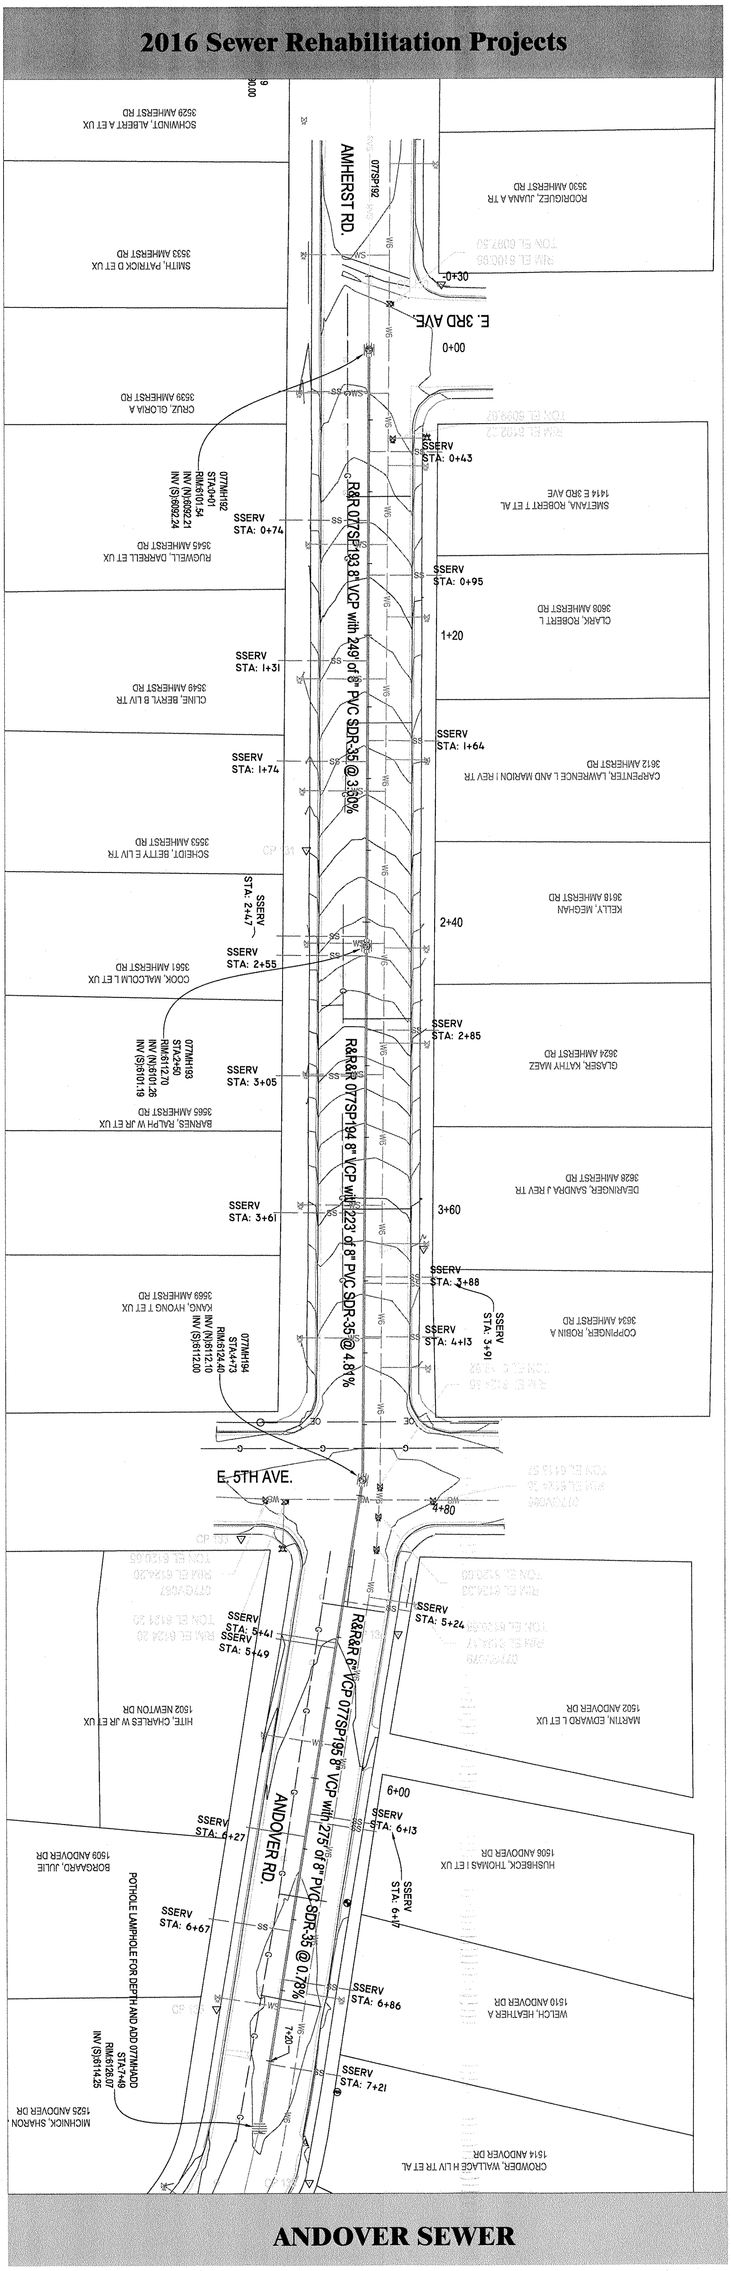

ANDOVER SEWER

HORIZONTAL SCALE:	1 INCH = 30 FEET		
VERTICAL SCALE:	1 INCH = 3 FEET		
SHEET SERIES NAME:	2016SRH01		
PAGE 4 OF 8			

REVISION:	1	DATE: 11/5/2015
PROJECT FILE:	ANDOVER BOPU	DATE: 1/11/2016
PROJECT PROGRAM:	2016SRH01	
DESIGNED:	JJP	
DRAWN:		
REVIEWED:	NOE ETAL	DATE: 1/11/2016
APPROVED:	NOE	DATE: 11/5/2015

City of Cheyenne Board of Public Utilities

Engineering Division **Phone: (307)-637-6496**

2406 Snyder Avenue **FAX: (307)-637-6063**

Cheyenne, WY 82001

North

2016 SEWER REHABILITATION PROJECTS

10th STREET SEWER

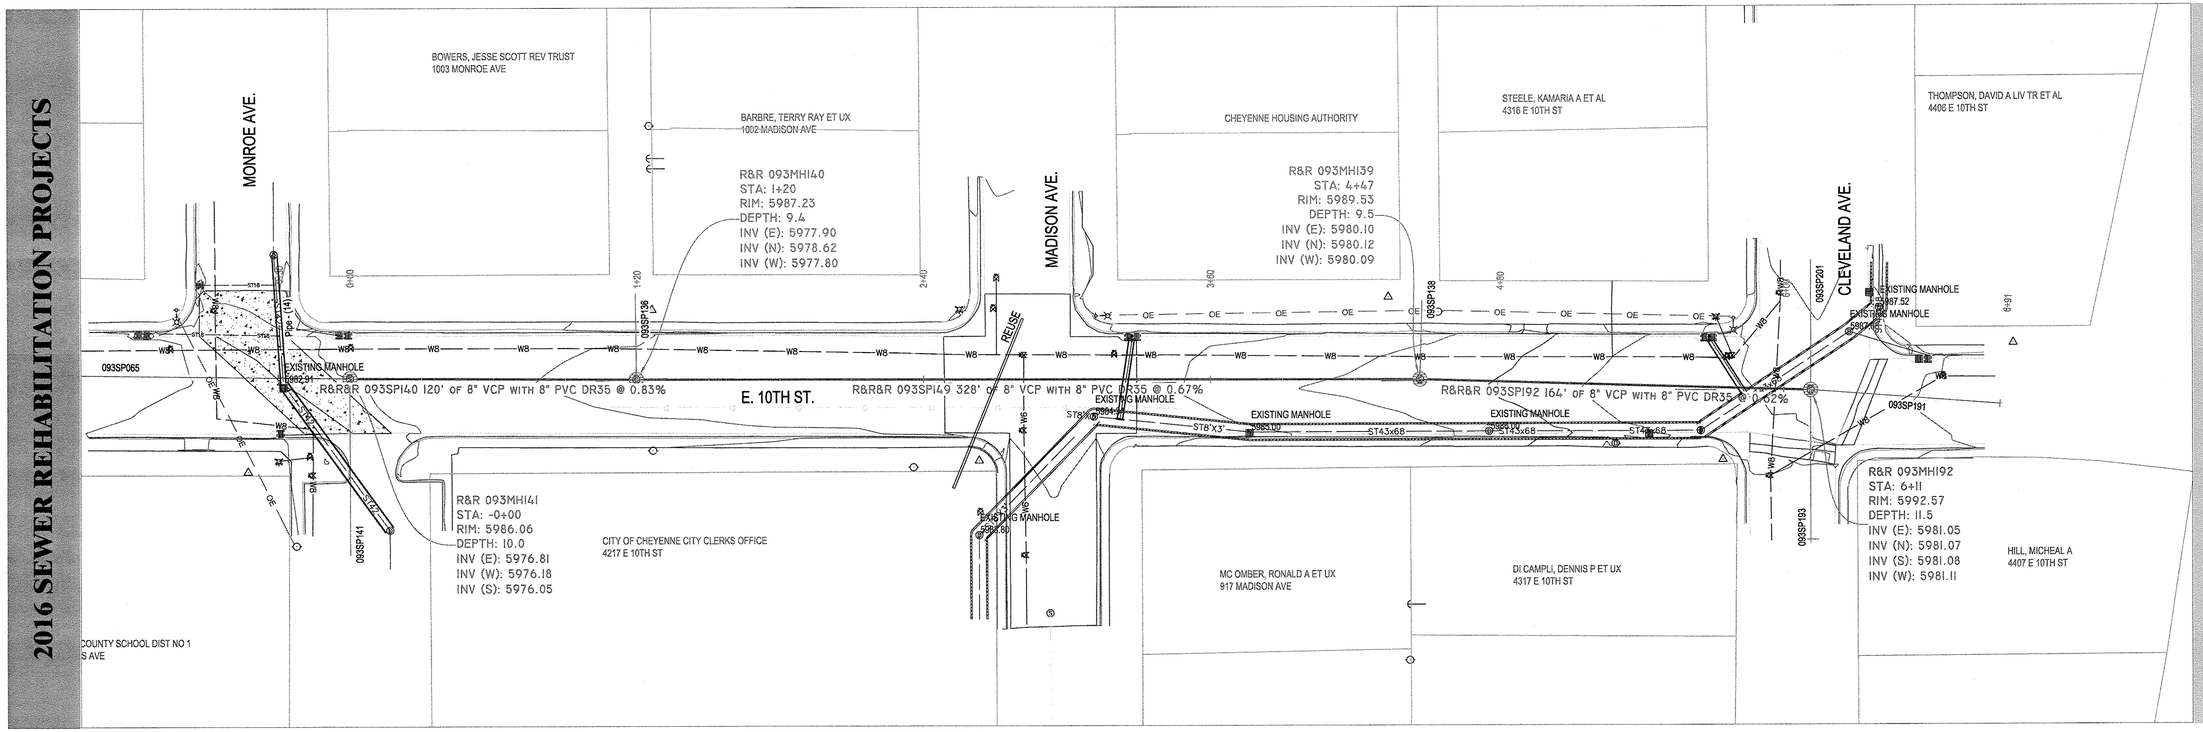

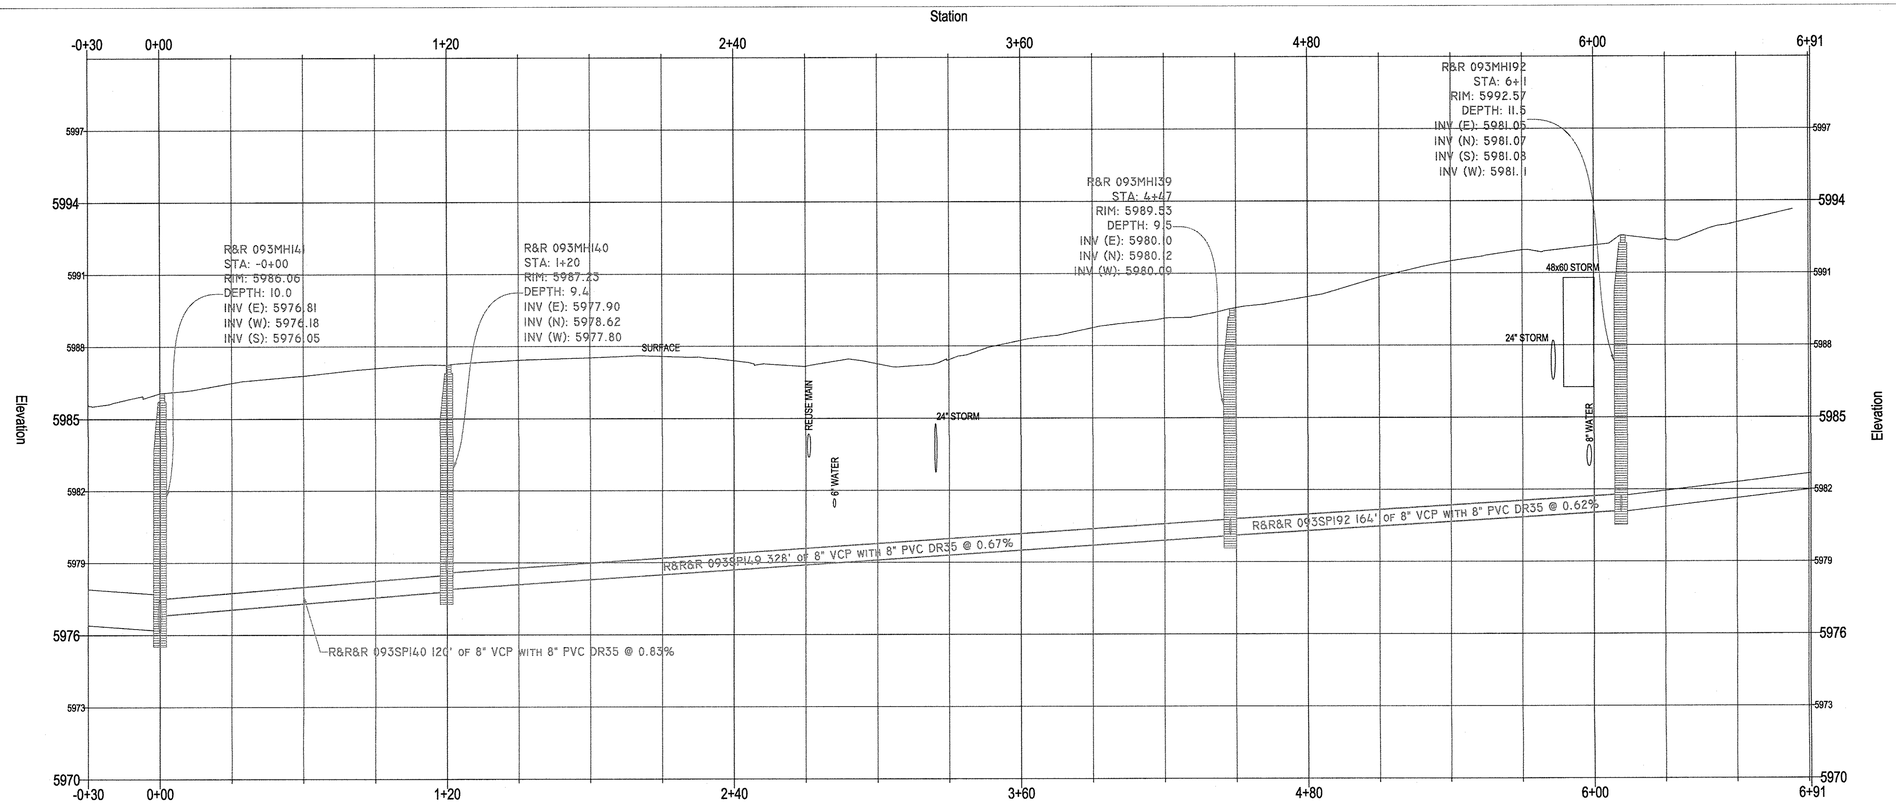

City of Cheyenne Board of Public Utilities
Engineering Division
2406 Snyder Avenue
Cheyenne, WY 82001
Phone: (307)-637-6496
FAX: (307)-637-6063

North

REVISION:	1	DATE: 11/10/2015
PROJECT FILE:	East 10th BOPU	DATE: 1/11/2016
PROJECT PROGRAM:	2016SRH01	
DESIGNED:	JJP	
DRAWN:		DATE: 1/11/2016
REVIEWED:	NOE ET AL	DATE: 11/10/2015
APPROVED:	NOE	

HORIZONTAL SCALE:	1 INCH = 30 FEET
VERTICAL SCALE:	1 INCH = 3 FEET
SHEET SERIES NAME:	2016SRH01

PAGE 5 OF 8

2016 SEWER REHABILITATION PROJECTS

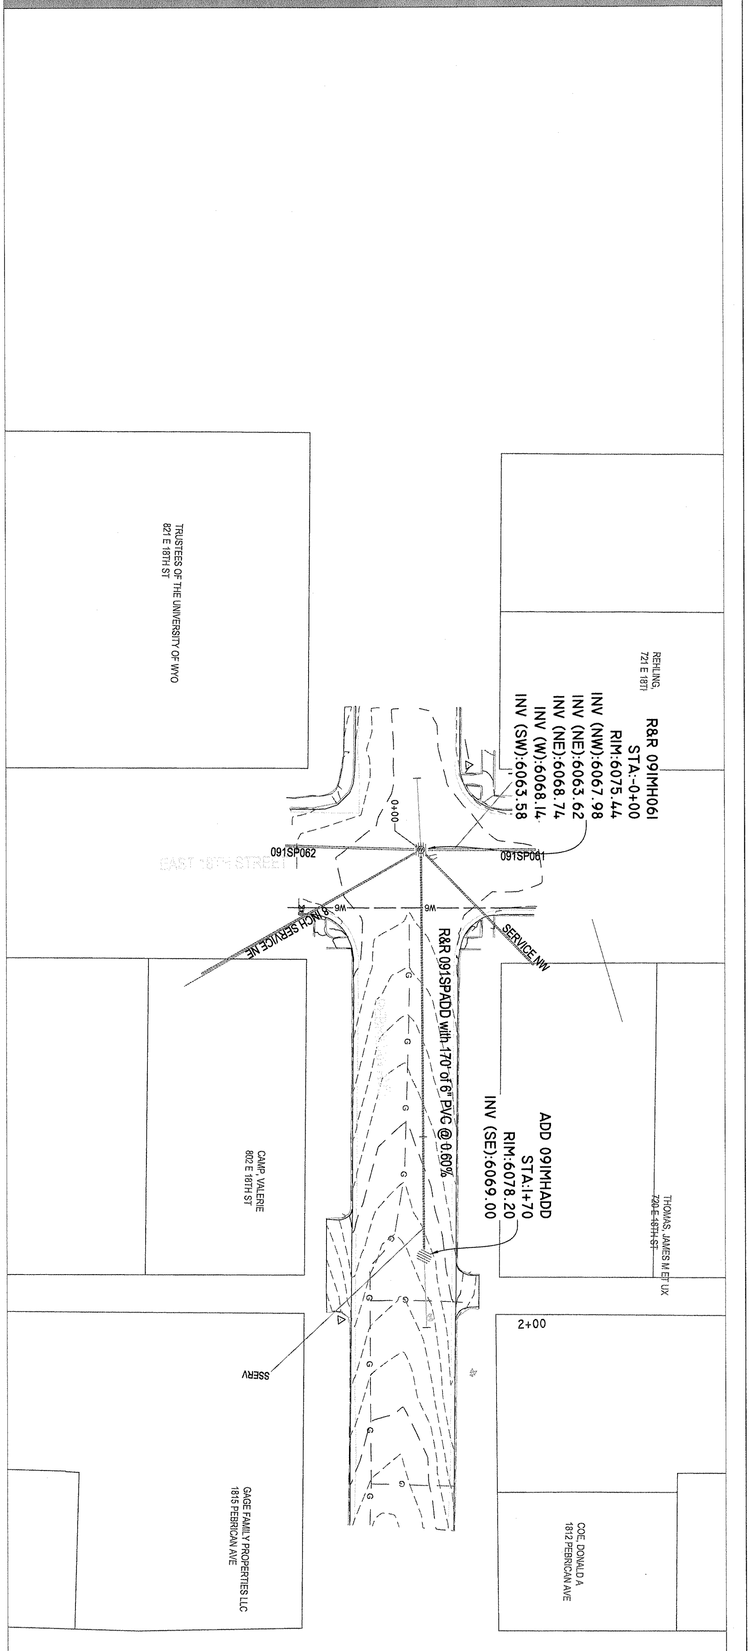

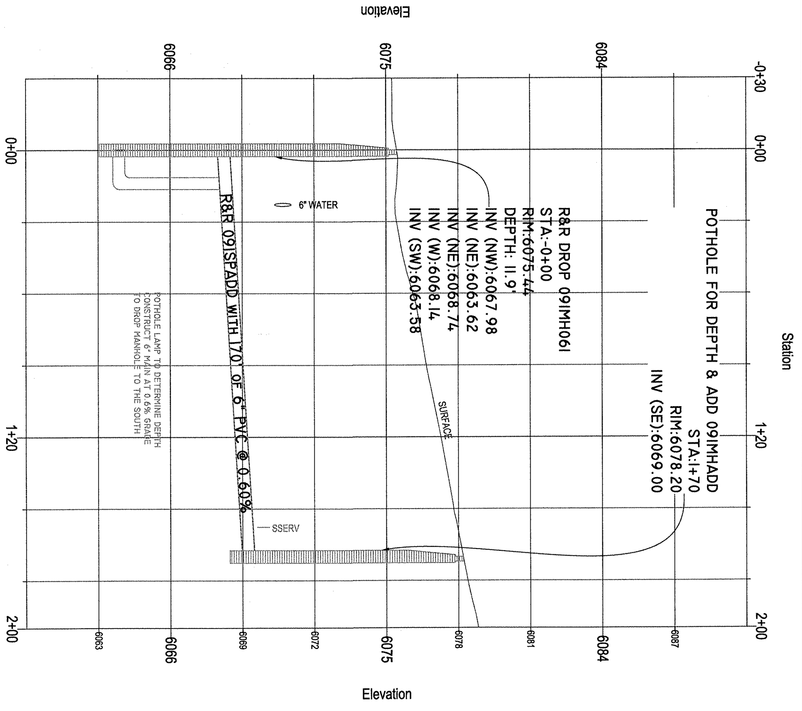

PEBRICAN SEWER

HORIZONTAL SCALE:	1 INCH = 30 FEET		
VERTICAL SCALE:	1 INCH = 3 FEET		
SHEET SERIES NAME:	2016SRH01		
PAGE 6 OF 8			

REVISION:	1	DATE: 11/05/2015
PROJECT FILE:	PEBRICAN BOPU	DATE: 1/11/2016
PROJECT PROGRAM:	2016SRH01	
DESIGNED:	JJP	
DRAWN:		
REVIEWED:	NOE ETAL	DATE: 1/11/2016
APPROVED:	NOE	DATE: 11/5/2015

City of Cheyenne Board of Public Utilities

Engineering Division **Phone: (307)-637-6496**

2406 Snyder Avenue **FAX: (307)-637-6063**

Cheyenne, WY 82001

NORTH

2015 Sewer Lining Projects

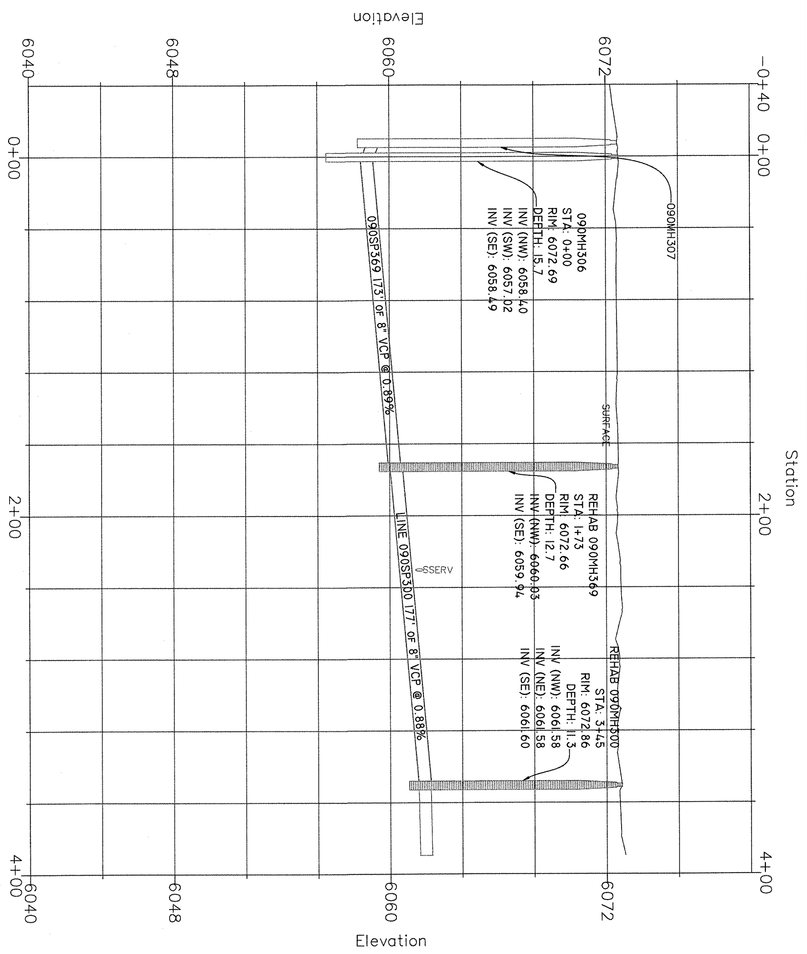

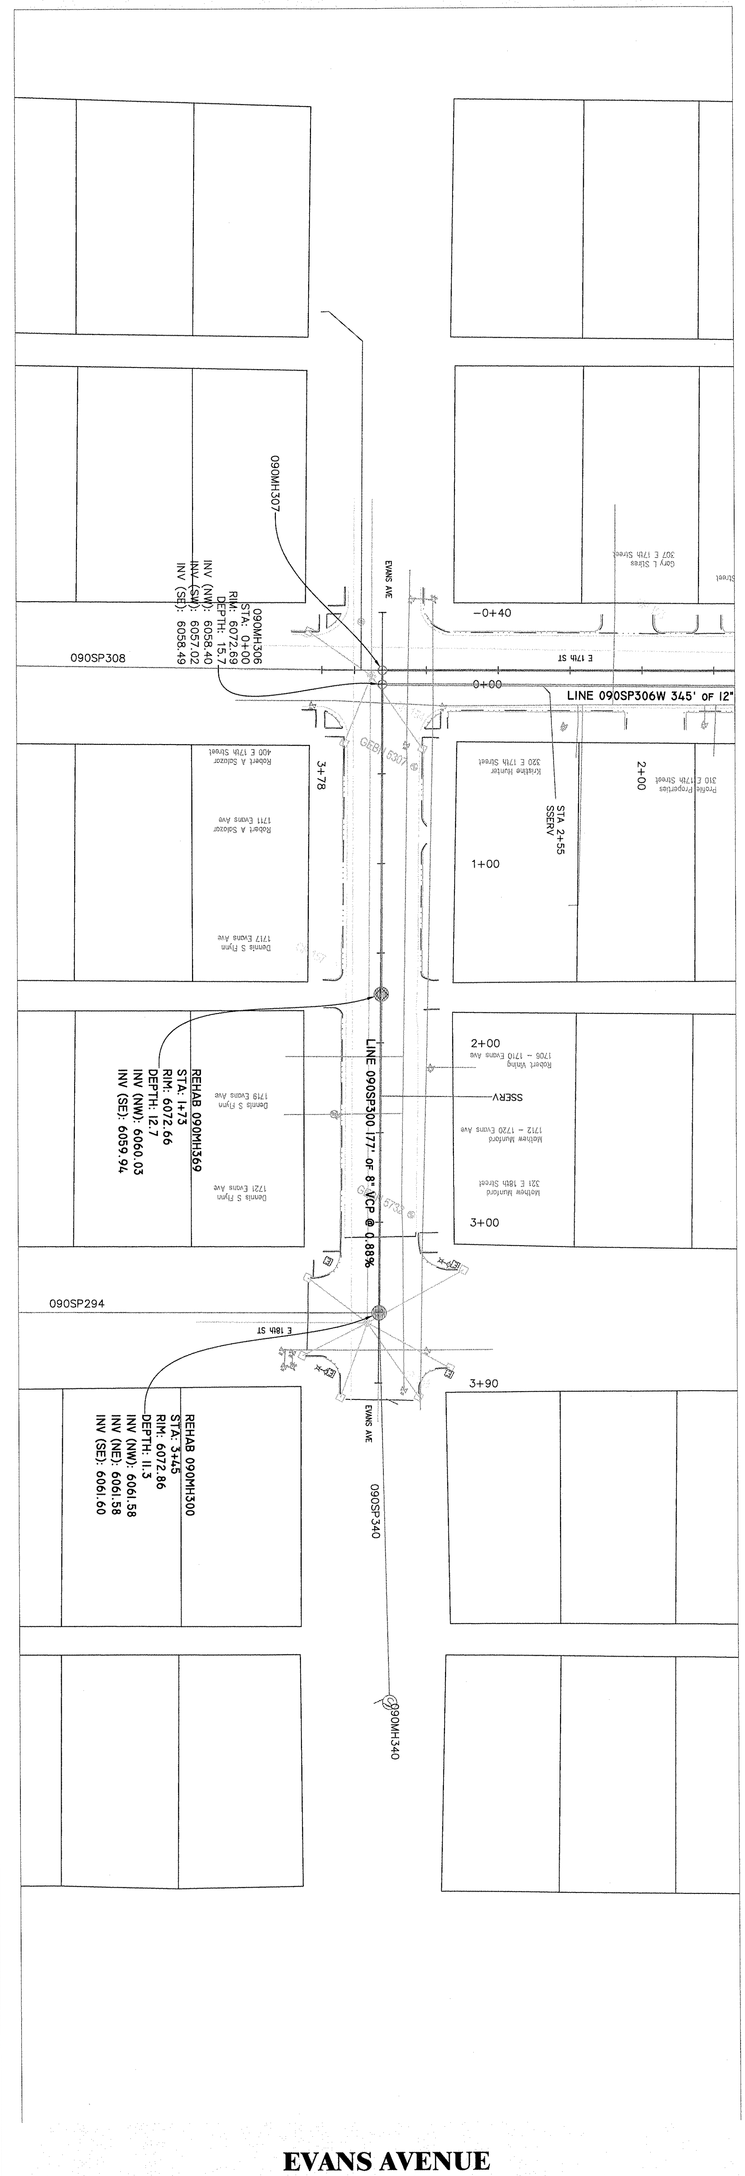

EVANS AVENUE

Horizontal Scale:	1" = 40 Feet
Vertical Scale:	1" = 5 Feet
Sheet Series Name:	2015SRH02

Revision:	1	Date: 12/21/2014
Project File:	1	Date: 1/11/2016
Project Program:	2015SRH02	
Designed:	JJP	
Drawn:	JJP	
Reviewed:	Noe Etal	Date: 1/11/2016
Approved:	Noe	Date: 12/21/2014

City of Cheyenne Board of Public Utilities
Engineering Division
2406 Snyder Avenue
Cheyenne, WY 82001
Phone: (307)-637-6496
FAX: (307)-637-6063

NORTH

2016 Sewer Lining Projects

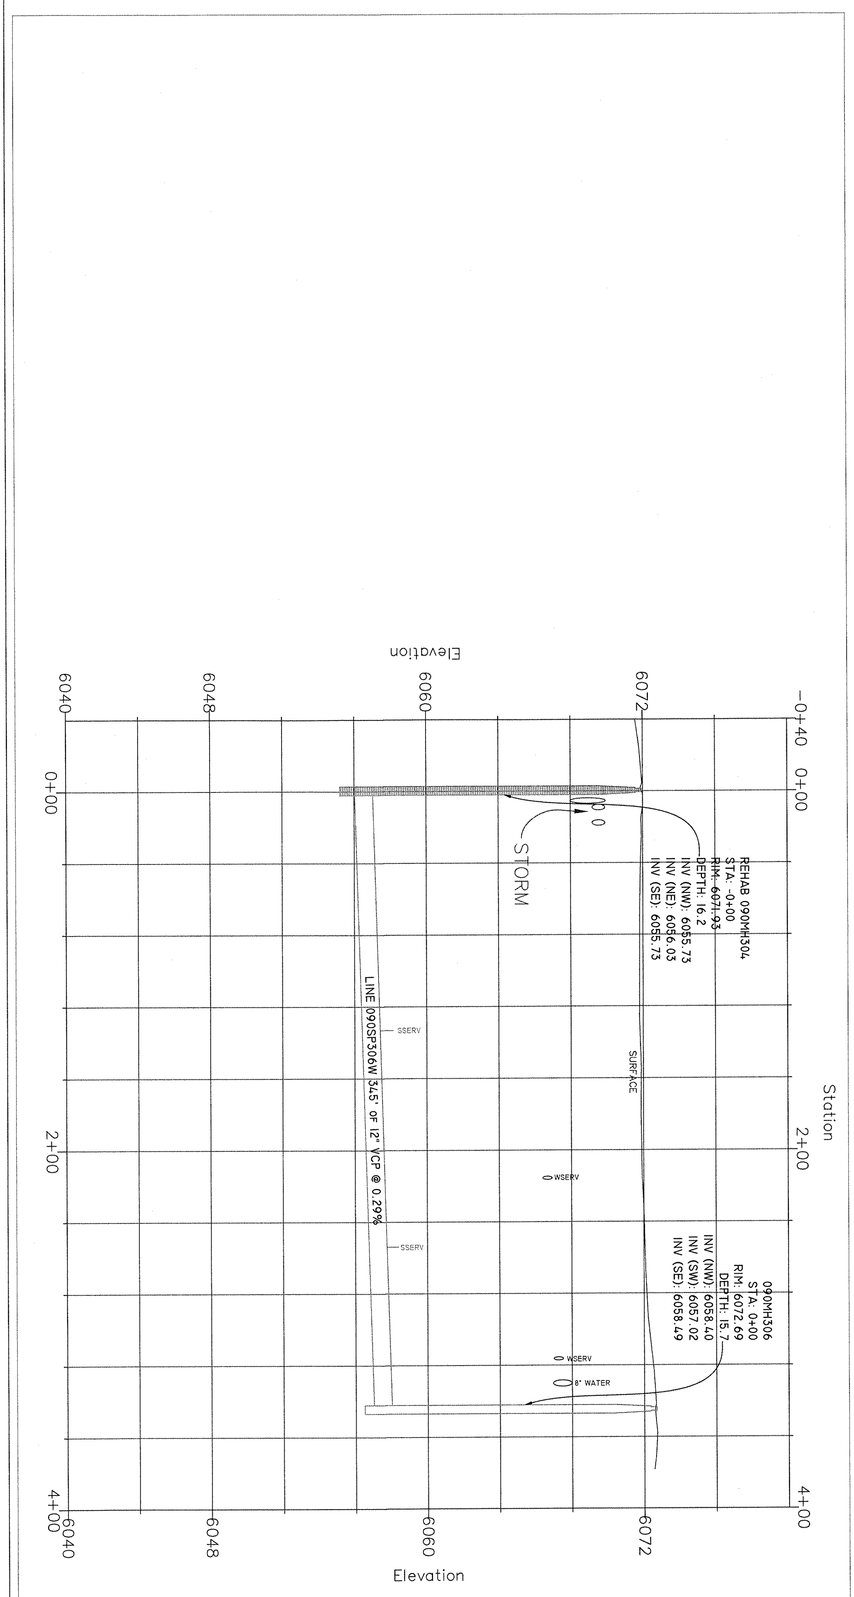

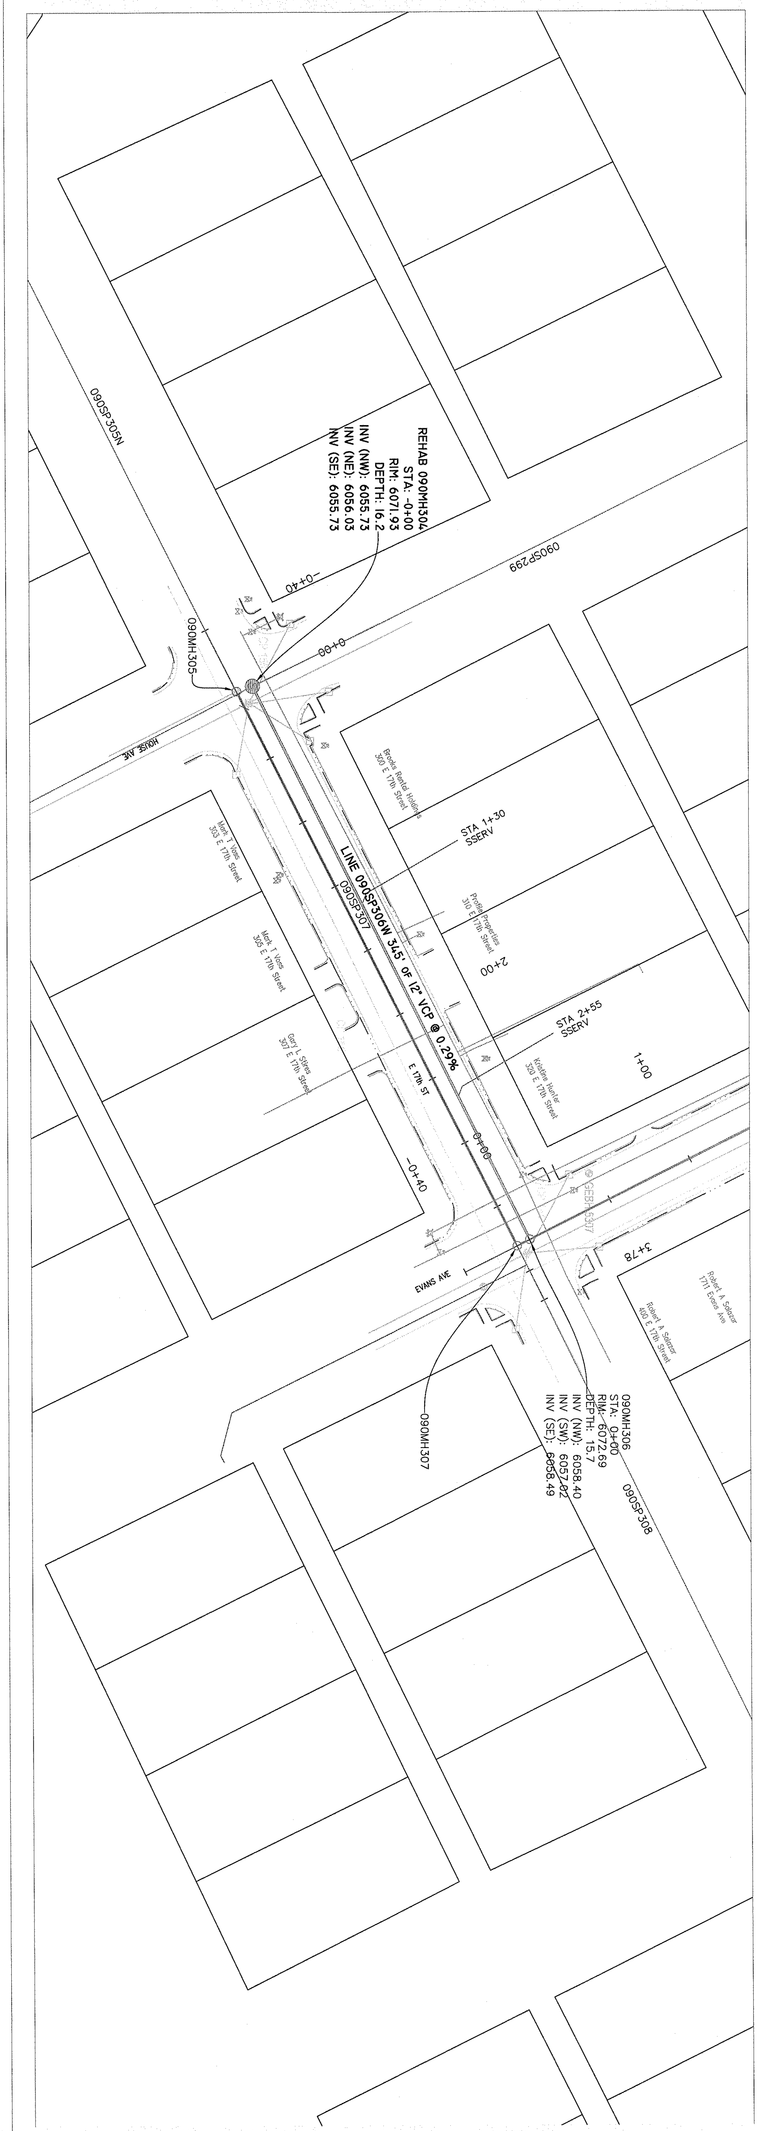

17th STREET

Horizontal Scale:	1" = 40 Feet
Vertical Scale:	1" = 5 Feet
Sheet Series Name:	2016SRH02

PAGE 8 OF 8

Revision:	1	Date: 12/21/2015
Project File:	1	Date: 1/11/2016
Project Program:	2016SRH02	
Designed:	JJP	
Drawn:	jjp	
Reviewed:	Noe Etal	Date: 1/11/2016
Approved:	Noe	Date: 12/21/2015

City of Cheyenne Board of Public Utilities

Engineering Division
2406 Snyder Avenue
Cheyenne, WY 82001

Phone: (307)-637-6496
FAX: (307)-637-6063

North